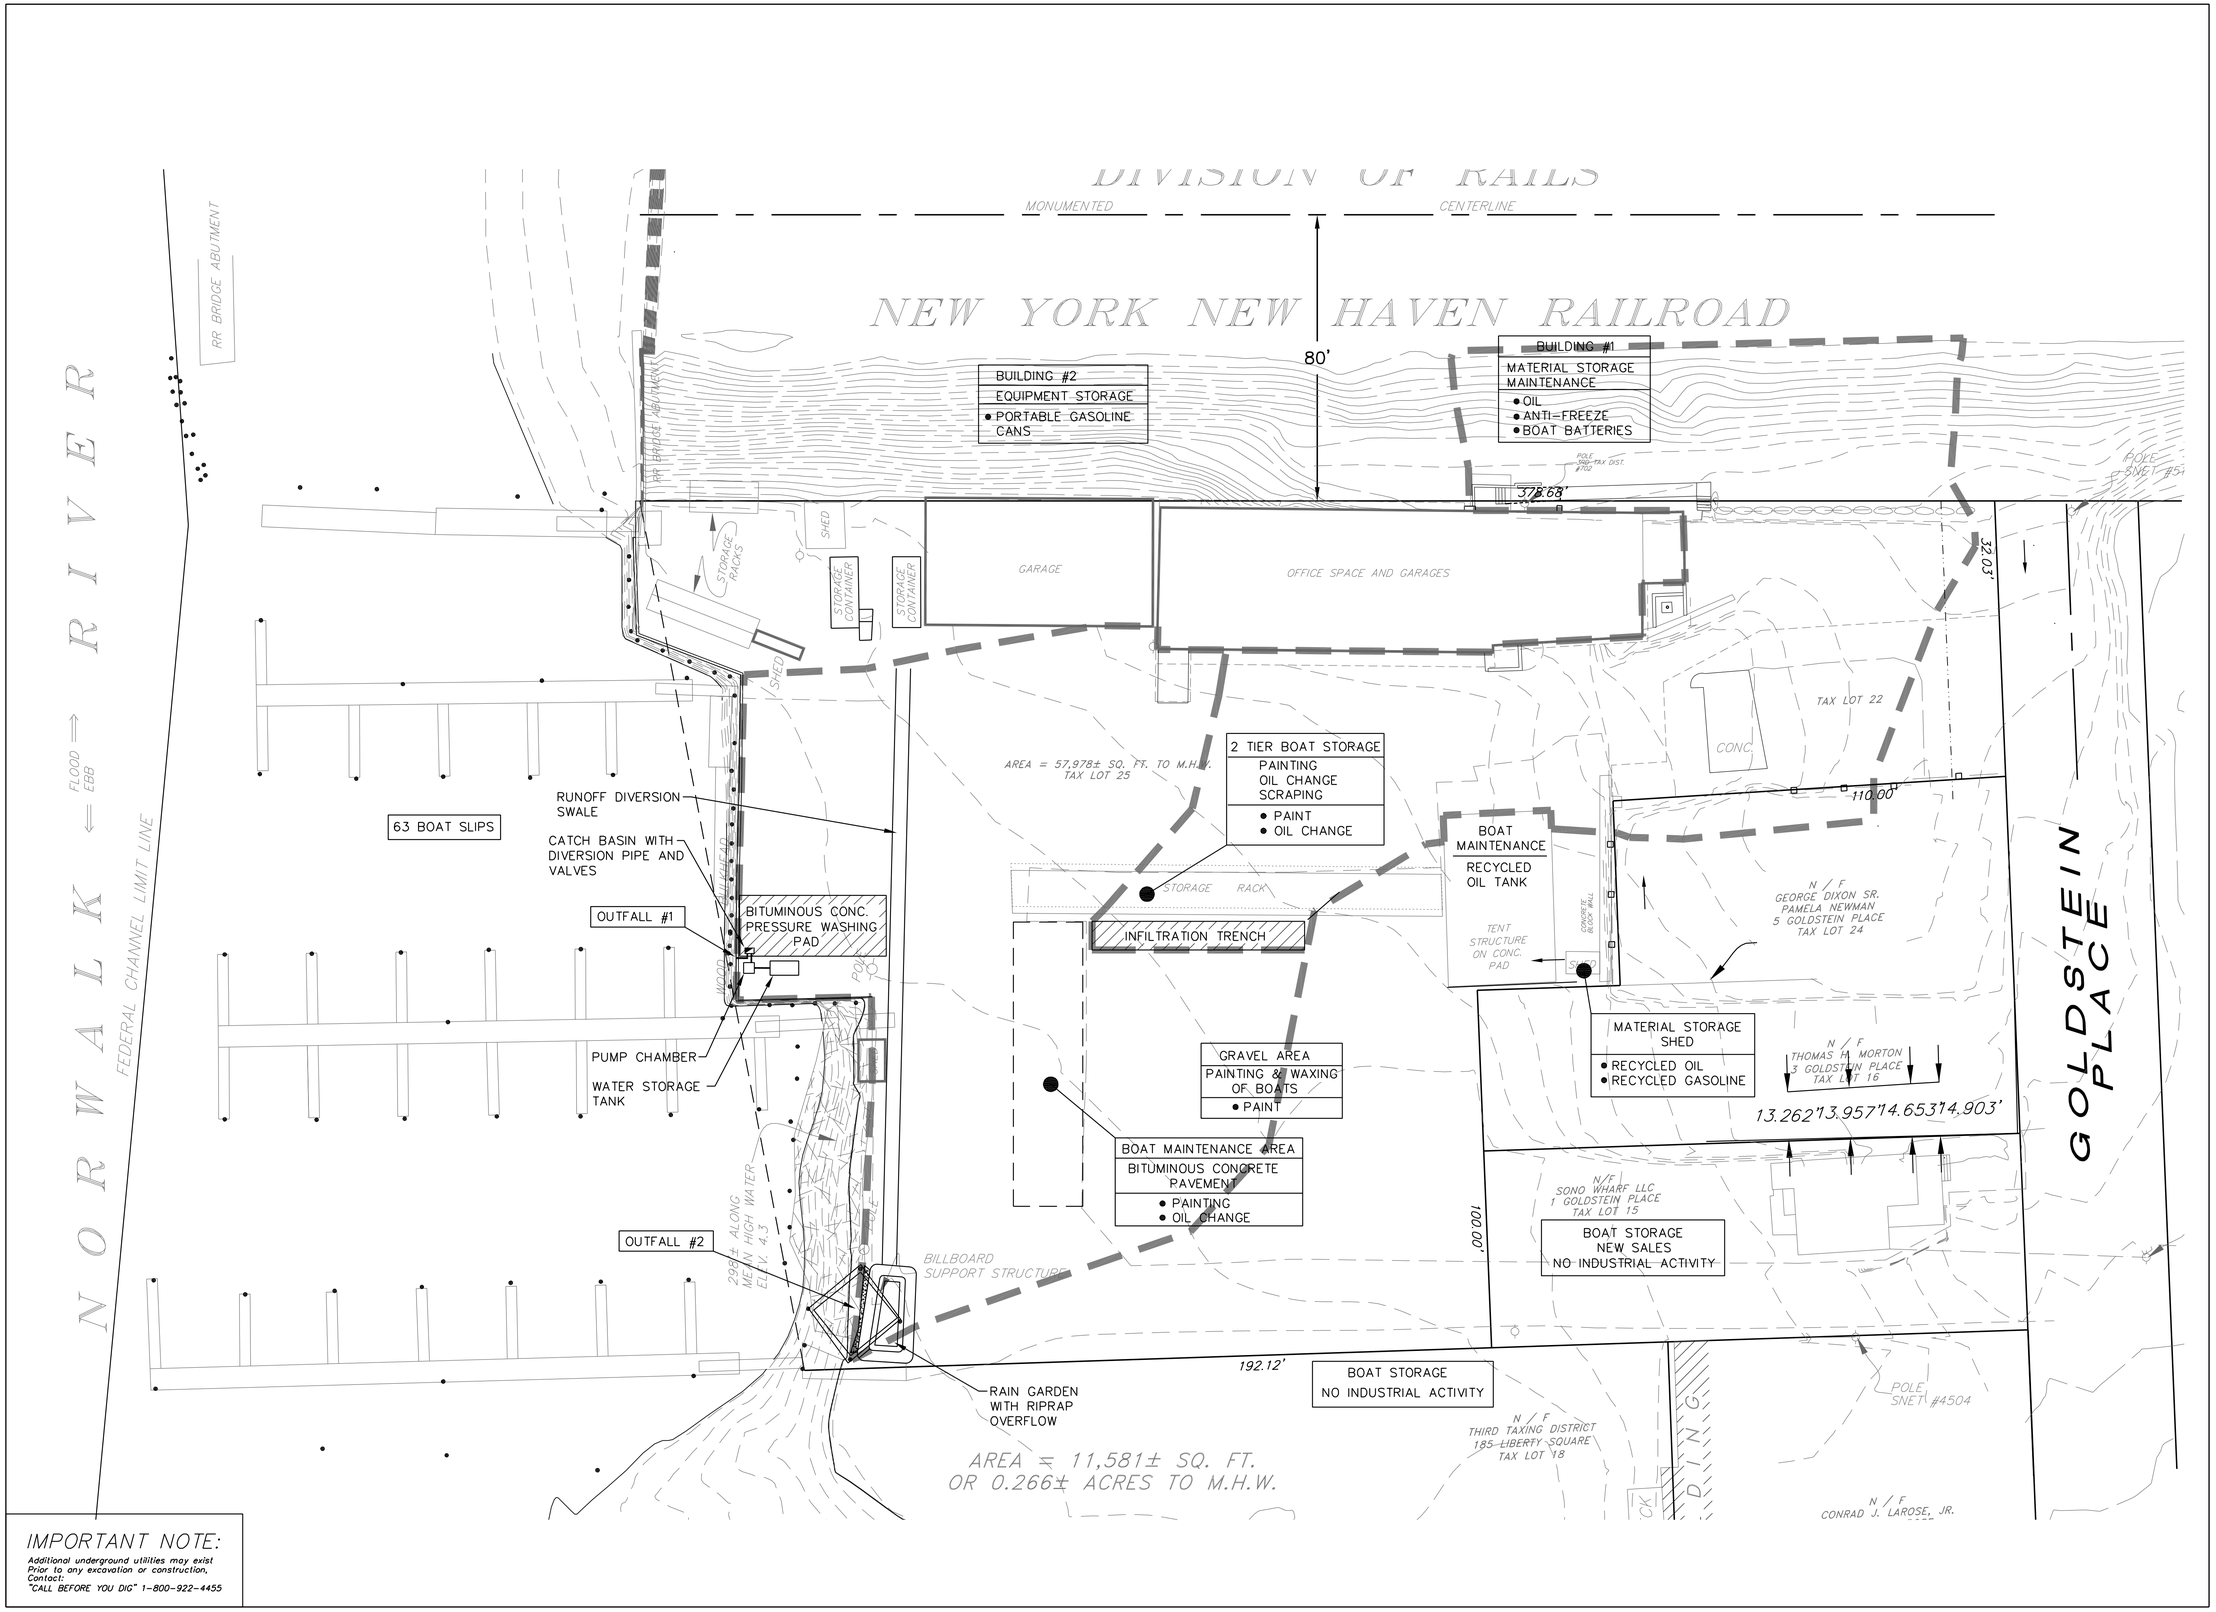

IMPORTANT NOTE:

Additional underground utilities may exist
Prior to any excavation or construction,
Contact:
"CALL BEFORE YOU DIG" 1-800-922-4455

THIS DRAWING AND DETAILS ON IT, AS AN INSTRUMENT OF SERVICE, IS THE PROPERTY OF THE PROJECT ENGINEER AND MAY BE USED FOR THIS SPECIFIC PROJECT AND SHALL NOT BE LOANED, COPIED OR REPRODUCED WITHOUT CONSENT OF THE PROJECT ENGINEER.

REVISIONS:

NO	DATE	REVISION	BY

NORTH

0 40' 80'
GRAPHIC SCALE

CONSULTANTS:

PROFESSIONAL SEAL:

PREPARED BY:
ROTONDO ENGINEERING, LLC
25 Brook Street, Suite 201A
Shelton, Connecticut 06484
Phone: 203-922-8283
Fax: 203-922-8284

PREPARED FOR:
SONO WHARF, LLC
11 GOLDSTEIN PLACE
NORWALK, CONNECTICUT

PROJECT:
COAST WISE MARINA
11 GOLDSTEIN PLACE
NORWALK, CONNECTICUT

DRAWING TITLE:
SITE MAP

DATE:	06.01.11
DRAWN BY:	RE
CHECKED BY:	RE
SCALE:	1" = 20'
PROJECT No:	1118
DRAWING No.	

SP-1